




DETAIL "A" - TYPICAL CABLE LABELING

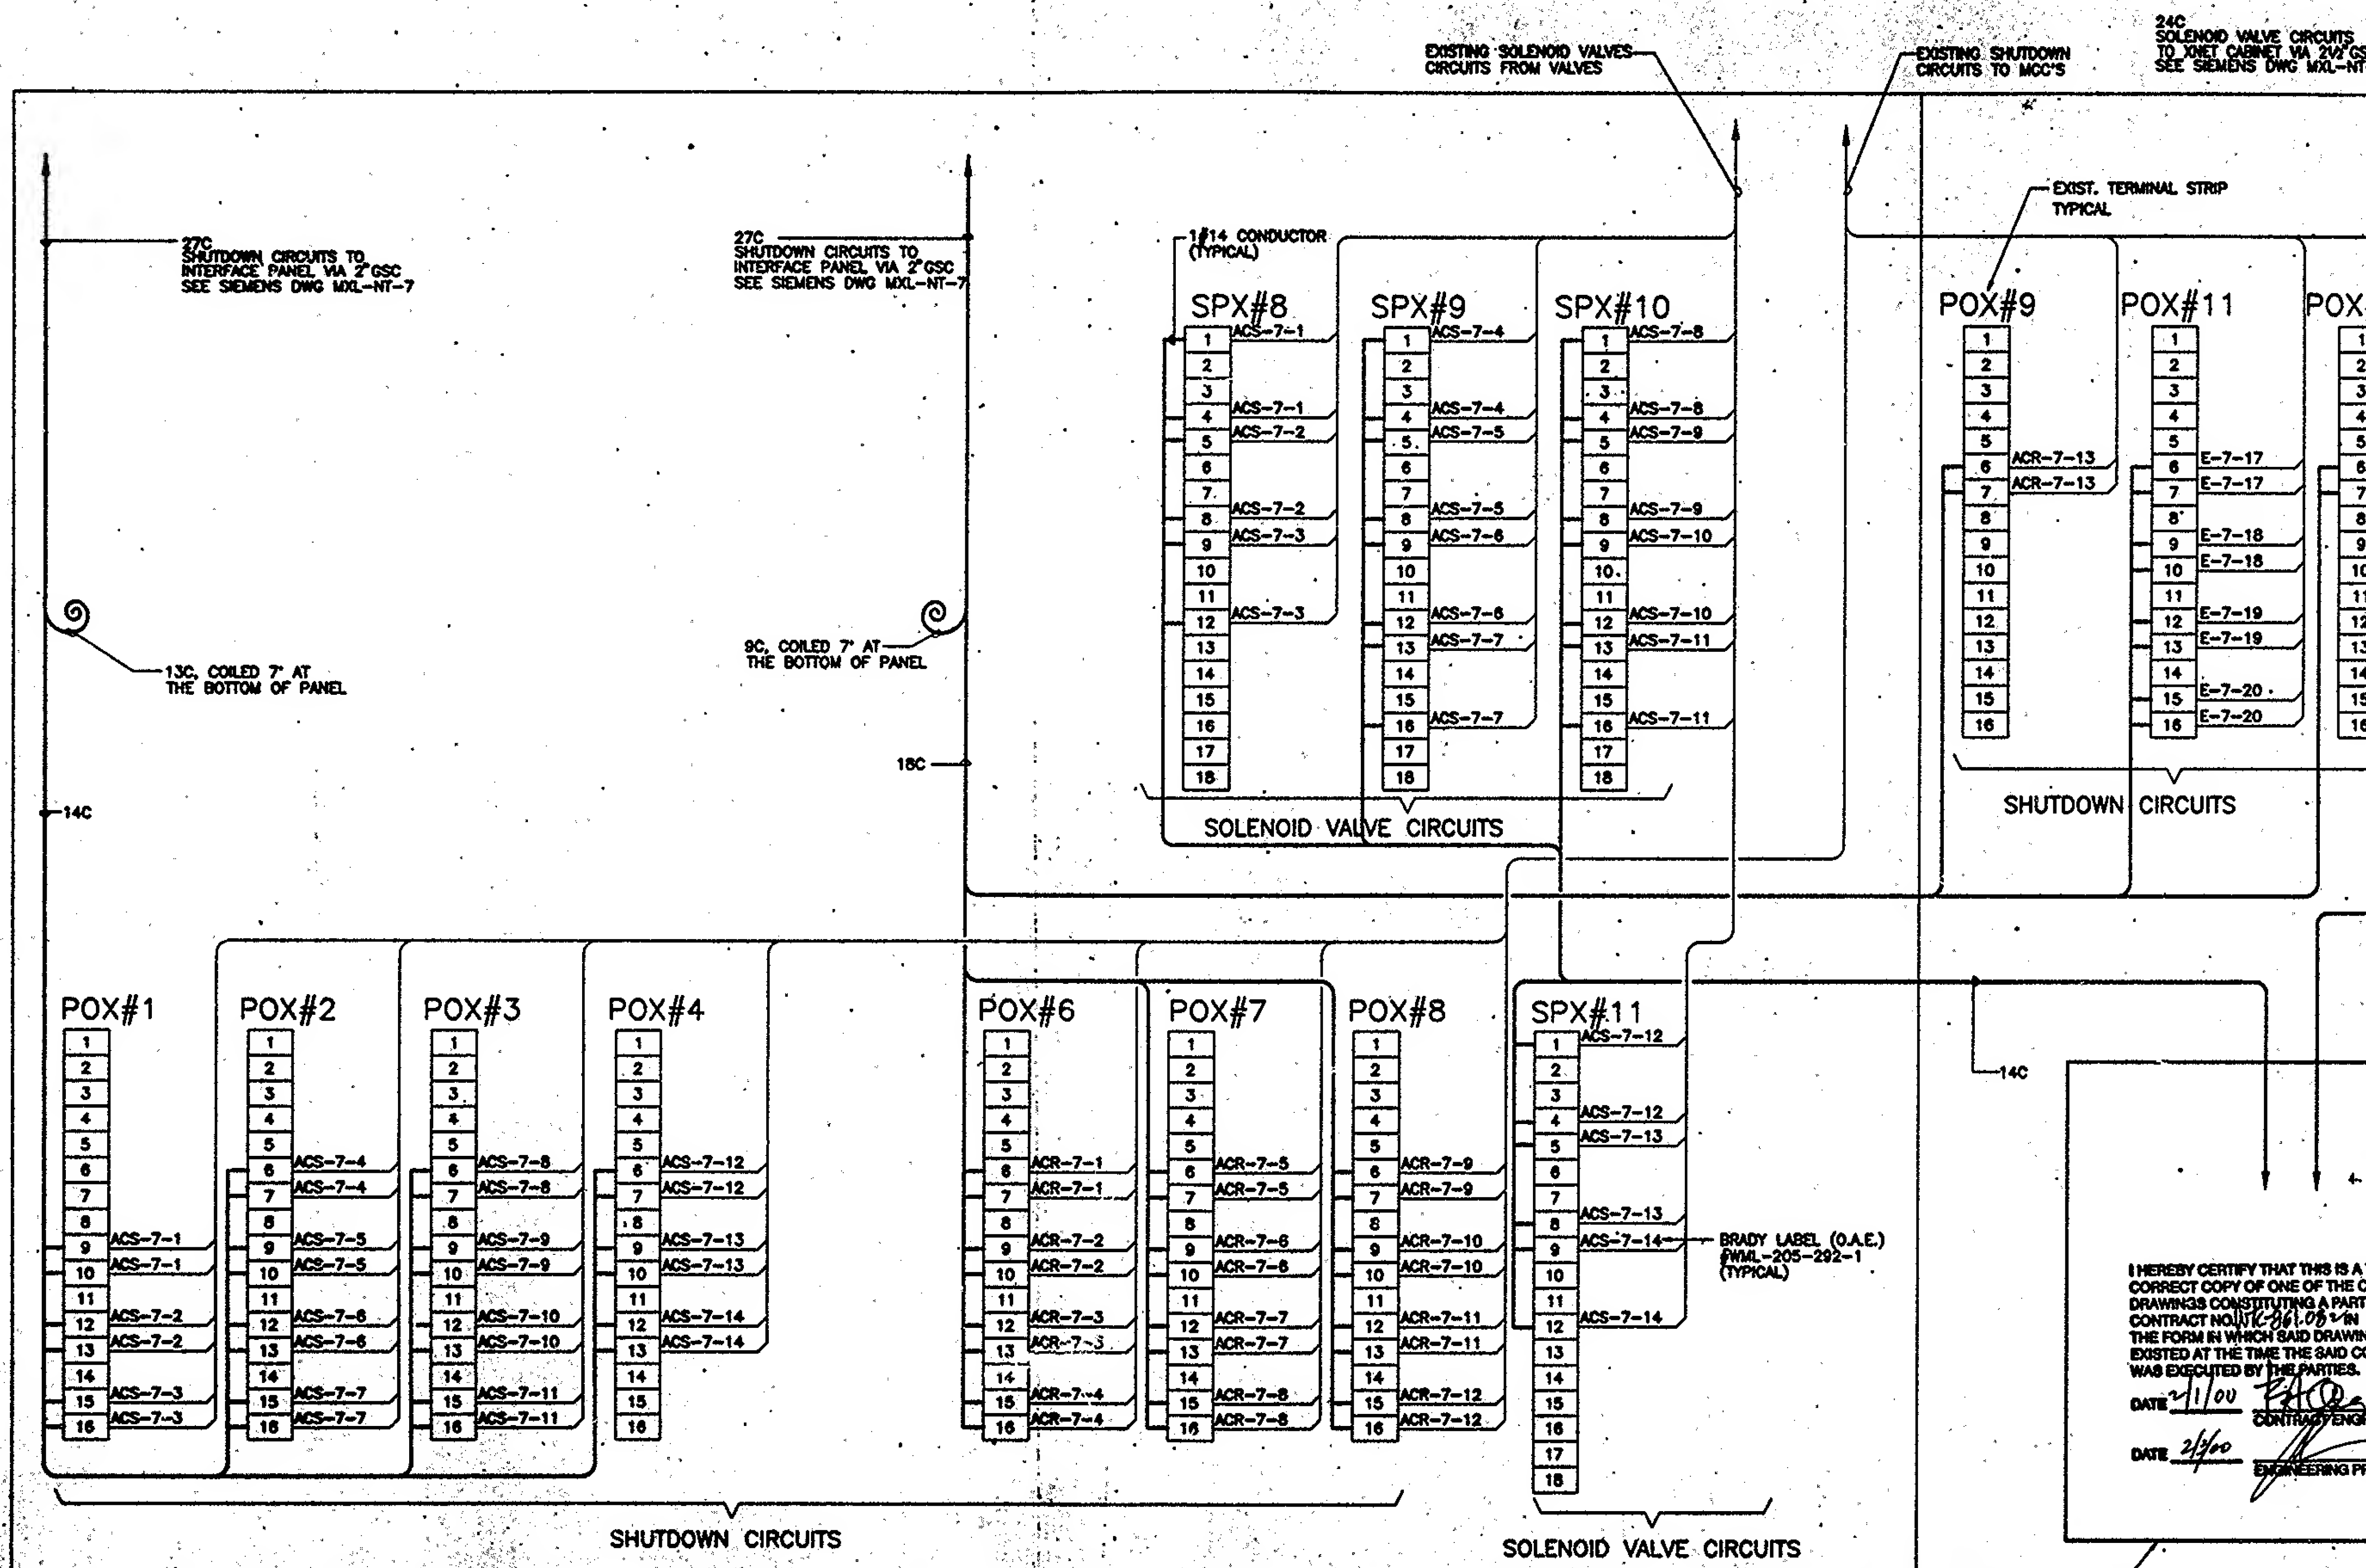

CABINET 1

INTERPOSING RELAYS, SEE TYPICAL
DETAIL "P" AND WIRING DIAGRAM
ON DRAWING E-55.

CABINET 2

NOTES:

1. FOR LEGS
2. ALL TERM
3. FOR 70

I HEREBY CERTIFY THAT THIS IS A
CORRECT COPY OF ONE OF THE
DRAWINGS CONSTITUTING A PART
OF CONTRACT NO. 100-108-1
IN THE FORM IN WHICH SAID DRAWING
EXISTED AT THE TIME THE SAID COPY
WAS EXECUTED BY THE PARTIES.
DATE 2/1/00
DATE 2/1/00
ENGINEERING P